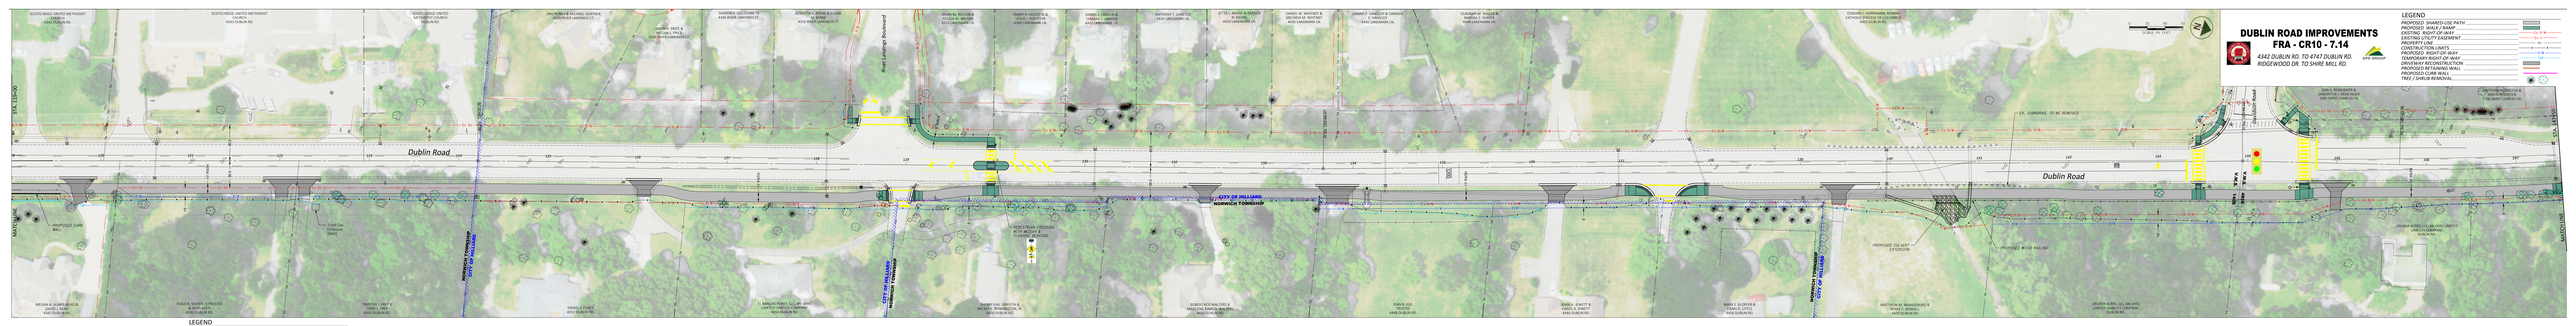

DUBLIN ROAD IMPROVEMENTS
FRA - CR10 - 7.14

4342 DUBLIN RD. TO 4747 DUBLIN RD.
RIDGEWOOD DR. TO SHIRE MILL RD.

GPD GROUP

LEGEND

PROPOSED SHARED-USE PATH	▬
PROPOSED WALK / RAMP	🟩
EXISTING RIGHT-OF-WAY	Ex R/W
EXISTING UTILITY EASEMENT	Ex U
PROPERTY LINE	P/L
CONSTRUCTION LIMITS	—•—•—
PROPOSED RIGHT-OF-WAY	R/W
TEMPORARY RIGHT-OF-WAY	TMP
DRIVEWAY RECONSTRUCTION	▬
PROPOSED RETAINING WALL	▬
PROPOSED CURB WALL	▬
TREE / SHRUB REMOVAL	✱ ✿

0 20 40 60
SCALE IN FEET
SCIOTO RIDGE UNITED METHODIST CHURCH 4341 DUBLIN RD.
SCIOTO RIDGE UNITED METHODIST CHURCH 4343 DUBLIN RD.
SCIOTO RIDGE UNITED METHODIST CHURCH DUBLIN RD.
DRU RONEY & MICHAEL GENTNER 4330 RIVER LANDINGS CT.
JASON A. PRICE & MEGAN L. PRICE 4336 RIVER LANDINGS CT.
SHARON E. GOLDFARB TR 4346 RIVER LANDINGS CT.
KENNETH A. BYRNE & ELAINE M. BYRNE 4356 RIVER LANDINGS CT.
River Landings Boulevard
BRIAN M. WILSON & FELICIA M. WILSON 4376 LANDMARK LN.
JIMMY R. HOLSTEIN & LESLIE J. HOLSTEIN 4390 LANDMARK LN.
DANIEL J. LANGEN & TAMARA L. LANGEN 4400 LANDMARK LN.
ANTHONY T. ZANETOS 4410 LANDMARK LN.
JETTA L. KAUNE & PATRICK N. KAUNE 4420 LANDMARK LN.
DANIEL W. WHITNEY & MELINDA M. WHITNEY 4430 LANDMARK LN.
DANNY P. VANSCOY & CARMEN C. VANSCOY 4440 LANDMARK LN.
VLADIMIR M. SHAFER & MARINA Z. SHAFER 4444 LANDMARK LN.
EDWARD J. HERRMANN, ROMAN CATHOLIC DIOCESE OF COLUMBUS 4455 DUBLIN RD.
Davidson Road
DAN A. REMLINGER & SAMANTHA J. REMLINGER 3395 SAINT CHARLES LN.
MATTHEW HOERSTEN & KARYN HOERSTEN 3396 SAINT CHARLES LN.
STA. 119+00
MATCH LINE
Dublin Road
120 121 122 123 124 125 126 127 128 129 131 132 133 134 135 136 137 138 139 140 141 142 143 144 145 146 147
40.0
30.0
11' PATH
10'
PI Sta. 124+21.26
PROPOSED CURB WALL
Trash Can Enclosure (DND)
NORWICH TOWNSHIP
CITY OF HILLIARD
5' WALK
35.0
PEDESTRIAN CROSSING WITH MEDIAN & FLASHING BEACONS
PI Sta. 133+66.47
SCHOOL
EX. GUARDRAIL TO BE REMOVED
PROPOSED CULVERT EXTENSION
PROPOSED WOOD RAILING
V.M.S. 4854
V.M.S. 1406
PI Sta. 143+94.44
PC Sta. 145+69.96
STA. 147+50
MEGAN A. ULMER-NEAD & DAVID J. NEAD 4342 DUBLIN RD.
HUGH B. SHOWE, II TRUSTEE & HEIDI KOCH 4330 DUBLIN RD.
TIMOTHY J. FREY & TERRI L. FREY 4350 DUBLIN RD.
DANIEL J. FUREY 4352 DUBLIN RD.
EL RANCHO FUREY, LLC, AN OHIO LIMITED LIABILITY COMPANY 4356 DUBLIN RD.
SHERRY GAIL GRIFFITH & MICKEY E. PENNINGTON, JR. 4400 DUBLIN RD.
ROBERT ROY WALTERS & MARILENA RINALDI WALTERS 4410 DUBLIN RD.
JEAN B. IGEL TRUSTEE 4448 DUBLIN RD.
JOHN H. JEWETT & CAROL A. JEWETT 4444 DUBLIN RD.
MARK E. KLOPFER & CRAIG D. LITTLE 4456 DUBLIN RD.
MATTHEW M. BRANDEBURG & RENEE C. BONSELL 4470 DUBLIN RD.
GRUBER ACRES, LLC, AN OHIO LIMITED LIABILITY COMPANY DUBLIN RD.

DUBLIN ROAD IMPROVEMENTS
FRA - CR10 - 7.14
4342 DUBLIN RD. TO 4747 DUBLIN RD.
RIDGEWOOD DR. TO SHIRE MILL RD.
GPD GROUP
LEGEND
PROPOSED SHARED-USE PATH
PROPOSED WALK / RAMP
EXISTING RIGHT-OF-WAY Ex R/W
EXISTING UTILITY EASEMENT Ex U
PROPERTY LINE P/L
CONSTRUCTION LIMITS
PROPOSED RIGHT-OF-WAY R/W
TEMPORARY RIGHT-OF-WAY TMP
DRIVEWAY RECONSTRUCTION
PROPOSED RETAINING WALL
PROPOSED CURB WALL
TREE / SHRUB REMOVAL

0 20 40 60
SCALE IN FEET
MATTHEW HOERSTEN & KARYN HOERSTEN 3396 SAINT CHARLES LN.
KRISTI STRANGE & MAGGIE LAWRENCE 4940 MEMPHIS CT.
BRIAN L. SUMMERS & KATHERINE ROONEY 4946 MEMPHIS CT.
STEVEN A. LISTON & SUSANNA L. LISTON 4956 MEMPHIS CT.
SUSAN WARD 4966 MEMPHIS CT.
RONG YI & TAE H. PAEK 4976 MEMPHIS CT.
MARILYN S. FRIEDMAN, TRUSTEE 4984 MEMPHIS CT.
RICHARD J. RYZNAR & FLORENCE M. RYZNAR 4994 MEMPHIS CT.
JOSH W. ECKERT & JESSIE L. ECKERT 5008 MEMPHIS CT.
Mark Twain Drive
GREGORY T. MEYER 3424 MARK TWAIN DR.
RICHARD M. PETERS, III & ANGELA E. PETERS 5088 WAINFLEET CT.
STEVEN R. SHIRLEY & LORI L. SHIREY 5104 WAINFLEET CT.
JOSEPH M. SPICUZZA & HEATHER D. SPICUZZA 3481 MOUNTSHANNON RD.
Mountshannon Road
LORI ANN HAYES & DANIEL R. PALMER 5146 DRUMCLIFF CT.
ANDREW Z. KISH & NORA M. KISH 5160 DRUMCLIFF CT.
FREDERICK A. STOSBERG 5174 DRUMCLIFF CT.
4747 DUBLIN ROAD, LLC, AN OHIO LIMITED LIABILITY COMPANY DUBLIN ROAD
STA. 147+50
MATCH LINE
PRIVATE DRIVE
Dublin Road
148 149 150 151 152 153 154 155 156 157 158 159 160 161 162 163 164 165 166 167 168 169 170 171 172 173 174 175
PT Sta. 150+33.70
EX. GUARDRAIL TO BE REMOVED
11' PATH
40.0
44.0
15'
5'
PROPOSED WOOD RAILINGS
PI Sta. 156+34.72
5' WALK
PEDESTRIAN CROSSING WITH MEDIAN & FLASHING BEACONS
CITY OF HILLIARD
CITY OF COLUMBUS
NORWICH TOWNSHIP
PC Sta. 167+57.56
PT Sta. 171+04.88
PI Sta. 173+35.22
50.0
ditch
PROPOSED CURB WALL
PROPOSED WOOD RAILING
CONCRETE RETAINING WALL
PROPOSED CULVERT EXTENSION
STA. 176+00
GRUBER ACRES, LLC, AN OHIO LIMITED LIABILITY COMPANY DUBLIN RD.
ANN RIEHL 4500 DUBLIN RD.
GARY E. RUHE, PAULA R. RUHE & JANELLE R. RUHE 4500 DUBLIN RD.
DAVID B. SMITH & MARTA W. SMITH, TRUSTEES 4520 DUBLIN RD.
RONALD L. SCHULLER & TAMARA A. STRAHLER 4532 DUBLIN RD.
JOANN BARNETT, TRUSTEE 4544 DUBLIN RD.
ADAM FULKERT & JESSICA ORLANDO 4369 SHIRE LANDING RD.
Shire Landing Road
ALICE WEI HAMRICK & MATTHEW GERLAD HAMRICK 4370 SHIRE LANDING RD.
KURT M. STEPHENS & CHRISTINA R. STEPHENS 4391 SHIRE COVE RD.
Shire Cove Road
COURTNEY MAE ELSON 4406 SHIRE COVE RD.
Shire Creek Court
JOHN M. DAVIS 4435 SHIRE CREEK CT.
ROBERT L. GOMEZ 4442 SHIRE CREEK CT.
GERALD V. DOBBINS & EVA M. DOBBINS 4491 SHIRE MILL RD.
Shire Mill Road